




SUITE 900

BOYLE - FLOOR 9

13034 Ballantyne Corporate Place

26,017 USF
29,920 RSF

Not to Scale

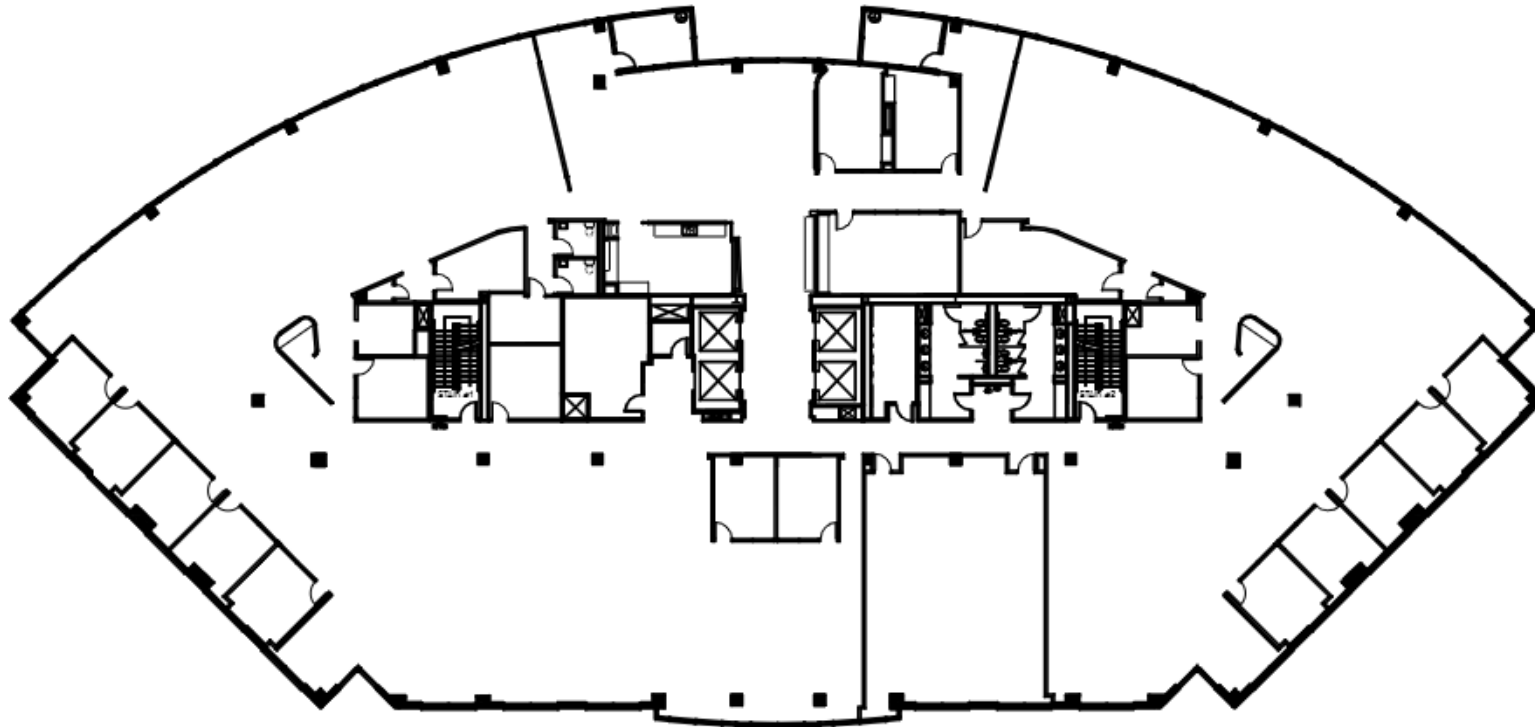

NORTHWOOD
OFFICE 

 SMITH
HARRIS
DESIGN
ASSOCIATES